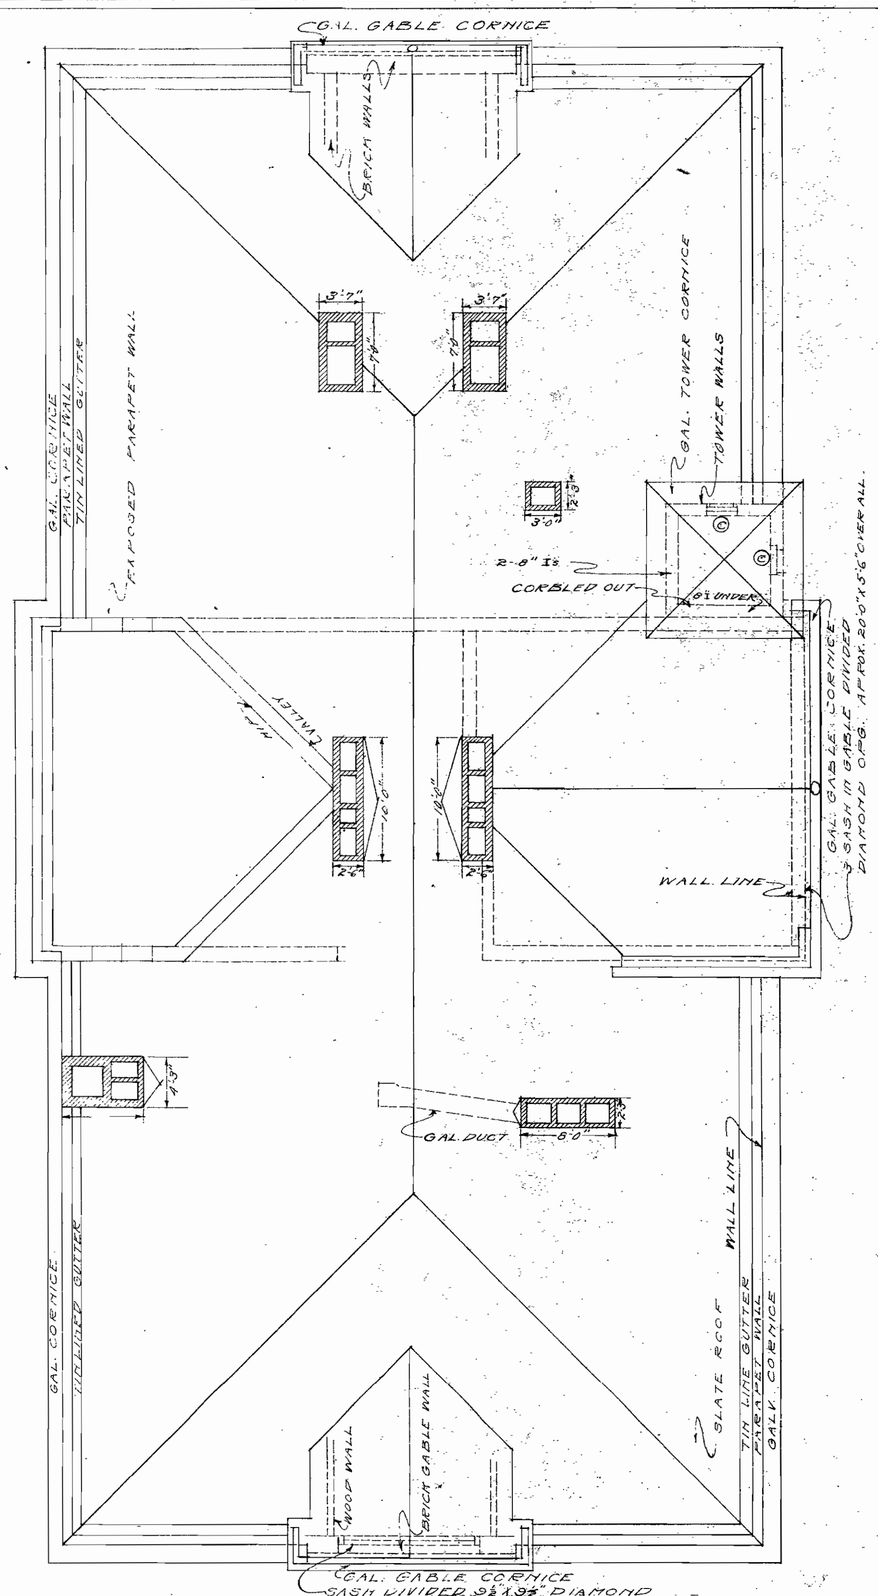

ROOF PLAN

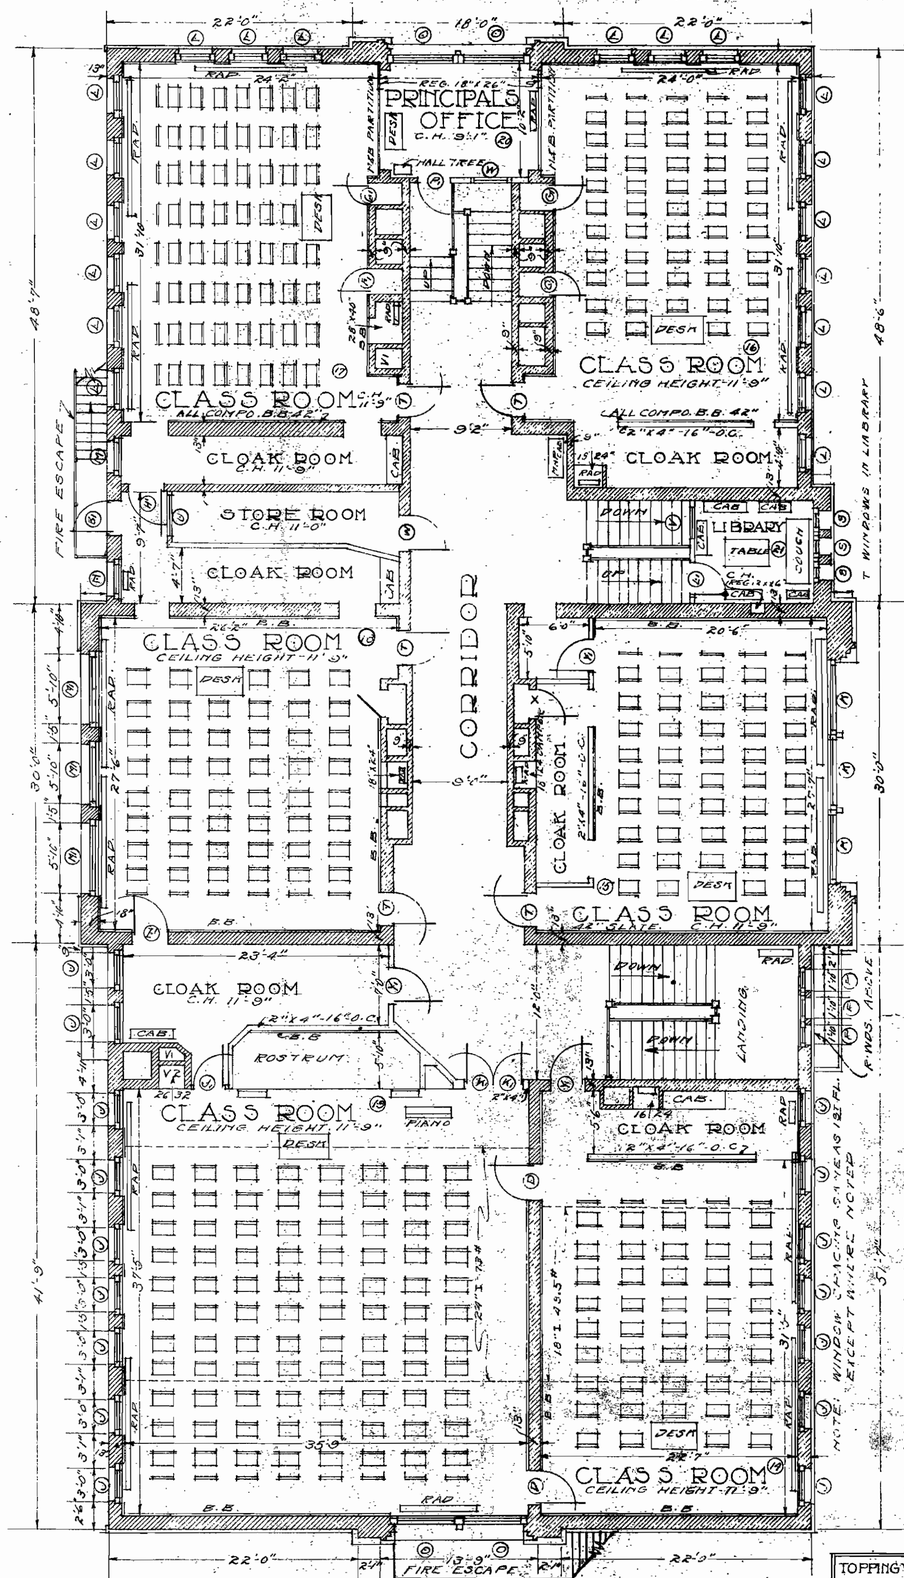

SECOND FLOOR PLAN

SCALE 0 2 4 6 8 12

STOWE SCHOOL

TOPPING VALUATION COMPANY OF KANSAS CITY MISSOURI	
DATE JUNE 1921	DRAWN - ARS
TRACED - HFB	CHECKED ARS
APPROVED F.G.C.	