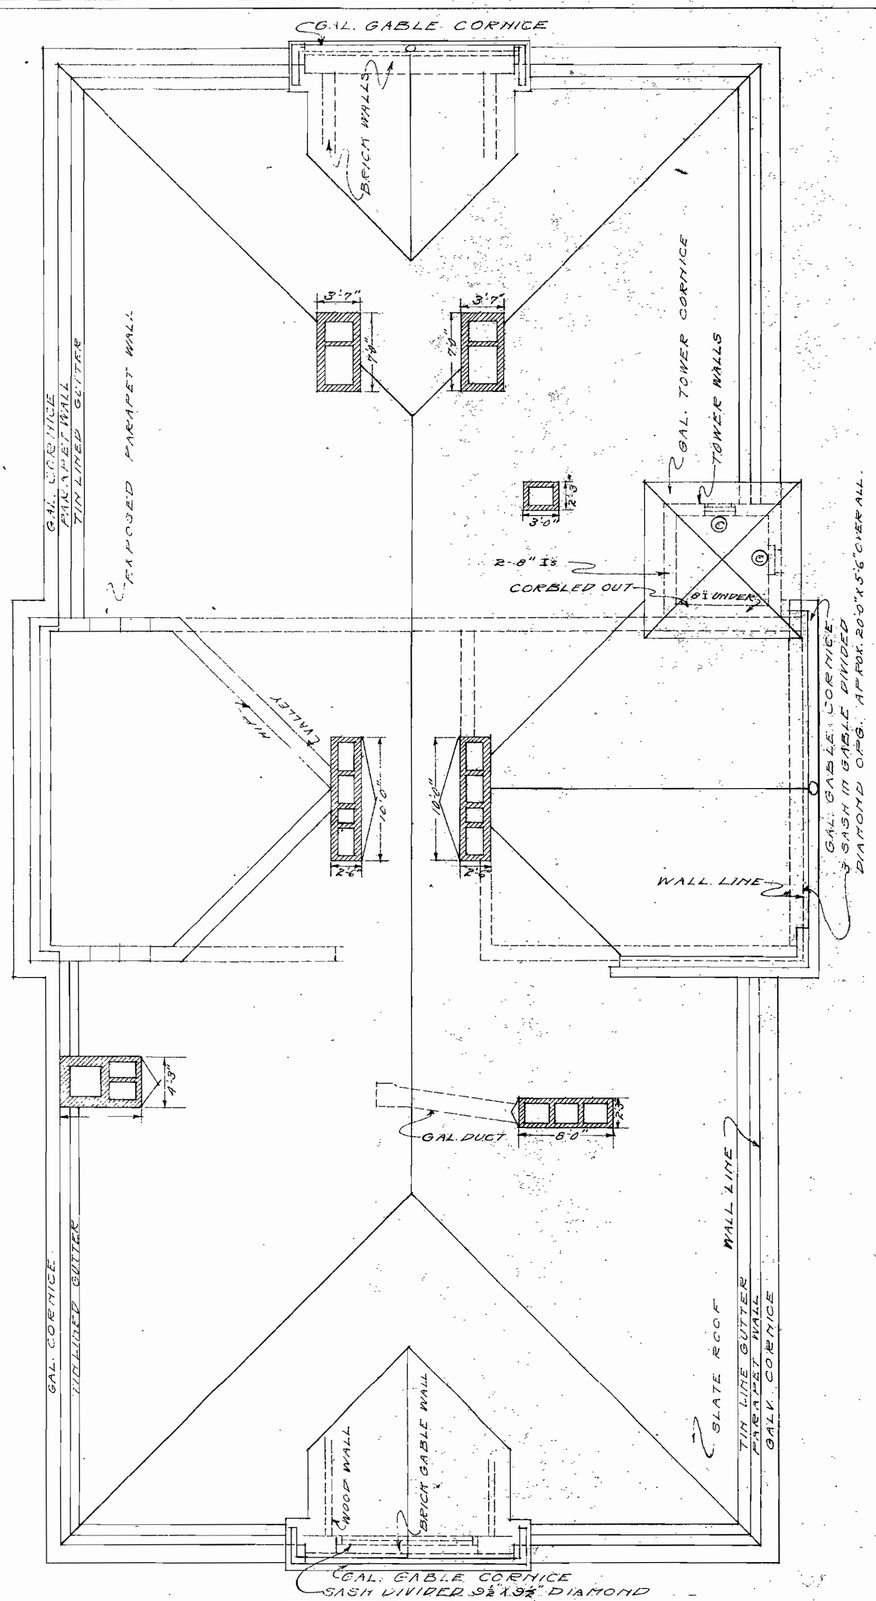

ROOF PLAN

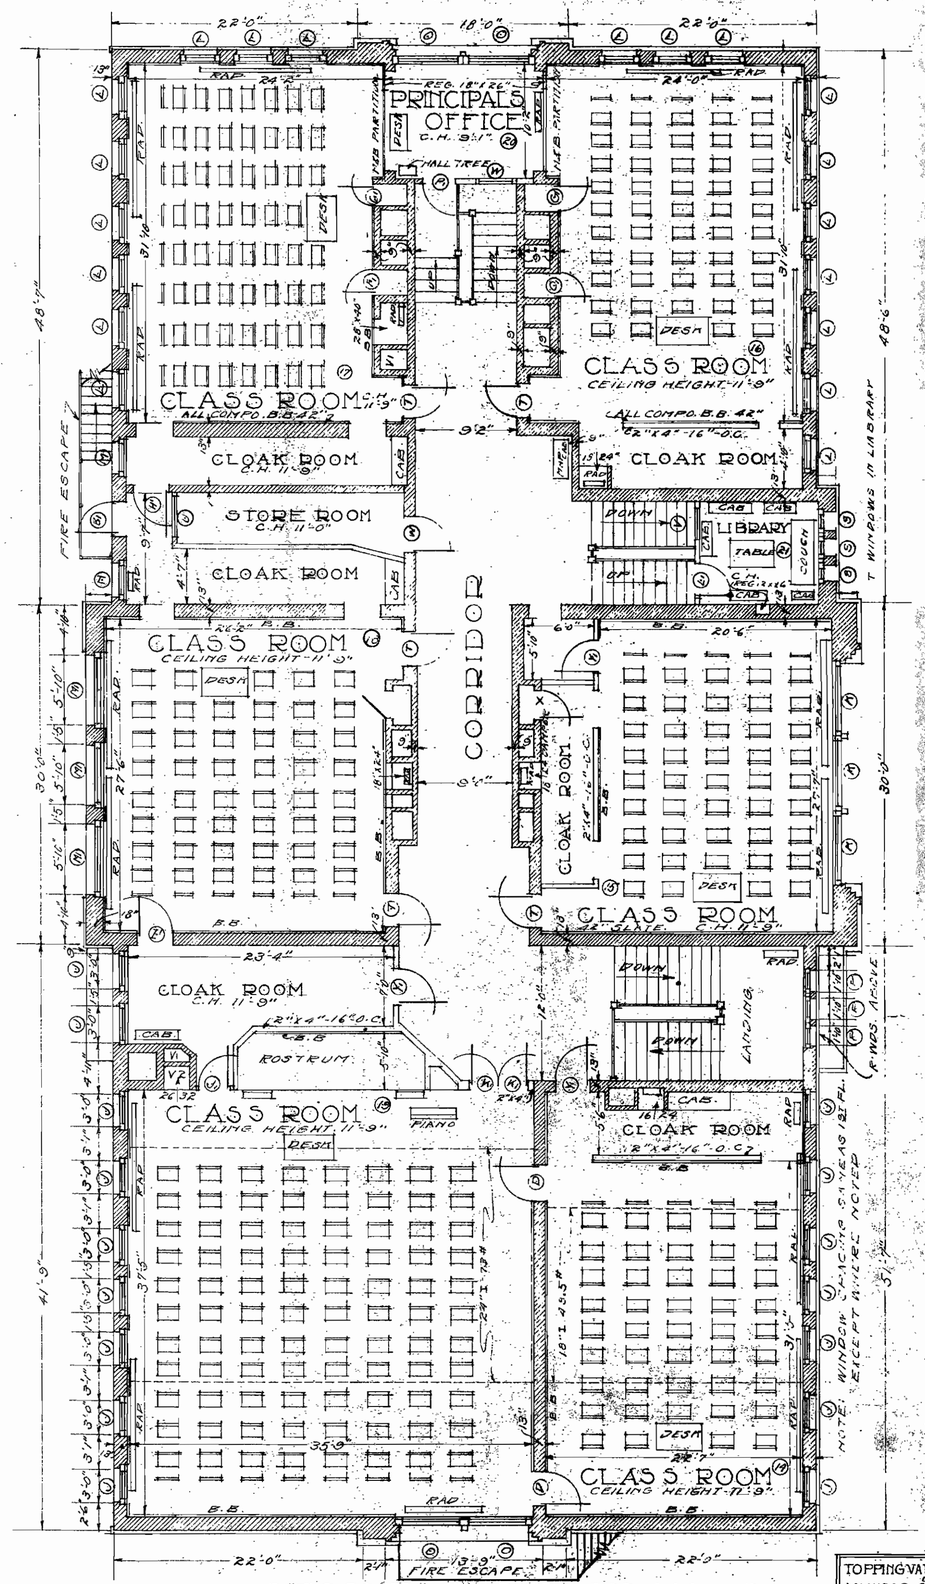

SECOND FLOOR PLAN

SCALE 0 2 4 6 8 12

STOWE SCHOOL

TOPPING VALUATION COMPANY OF KANSAS CITY MISSOURI.	
DATE-JUNE 1921	DRAWN- A.F.G.
TRACED-F.F.B.	CHECKED A.R.S.
APPROVED F.G.C.	