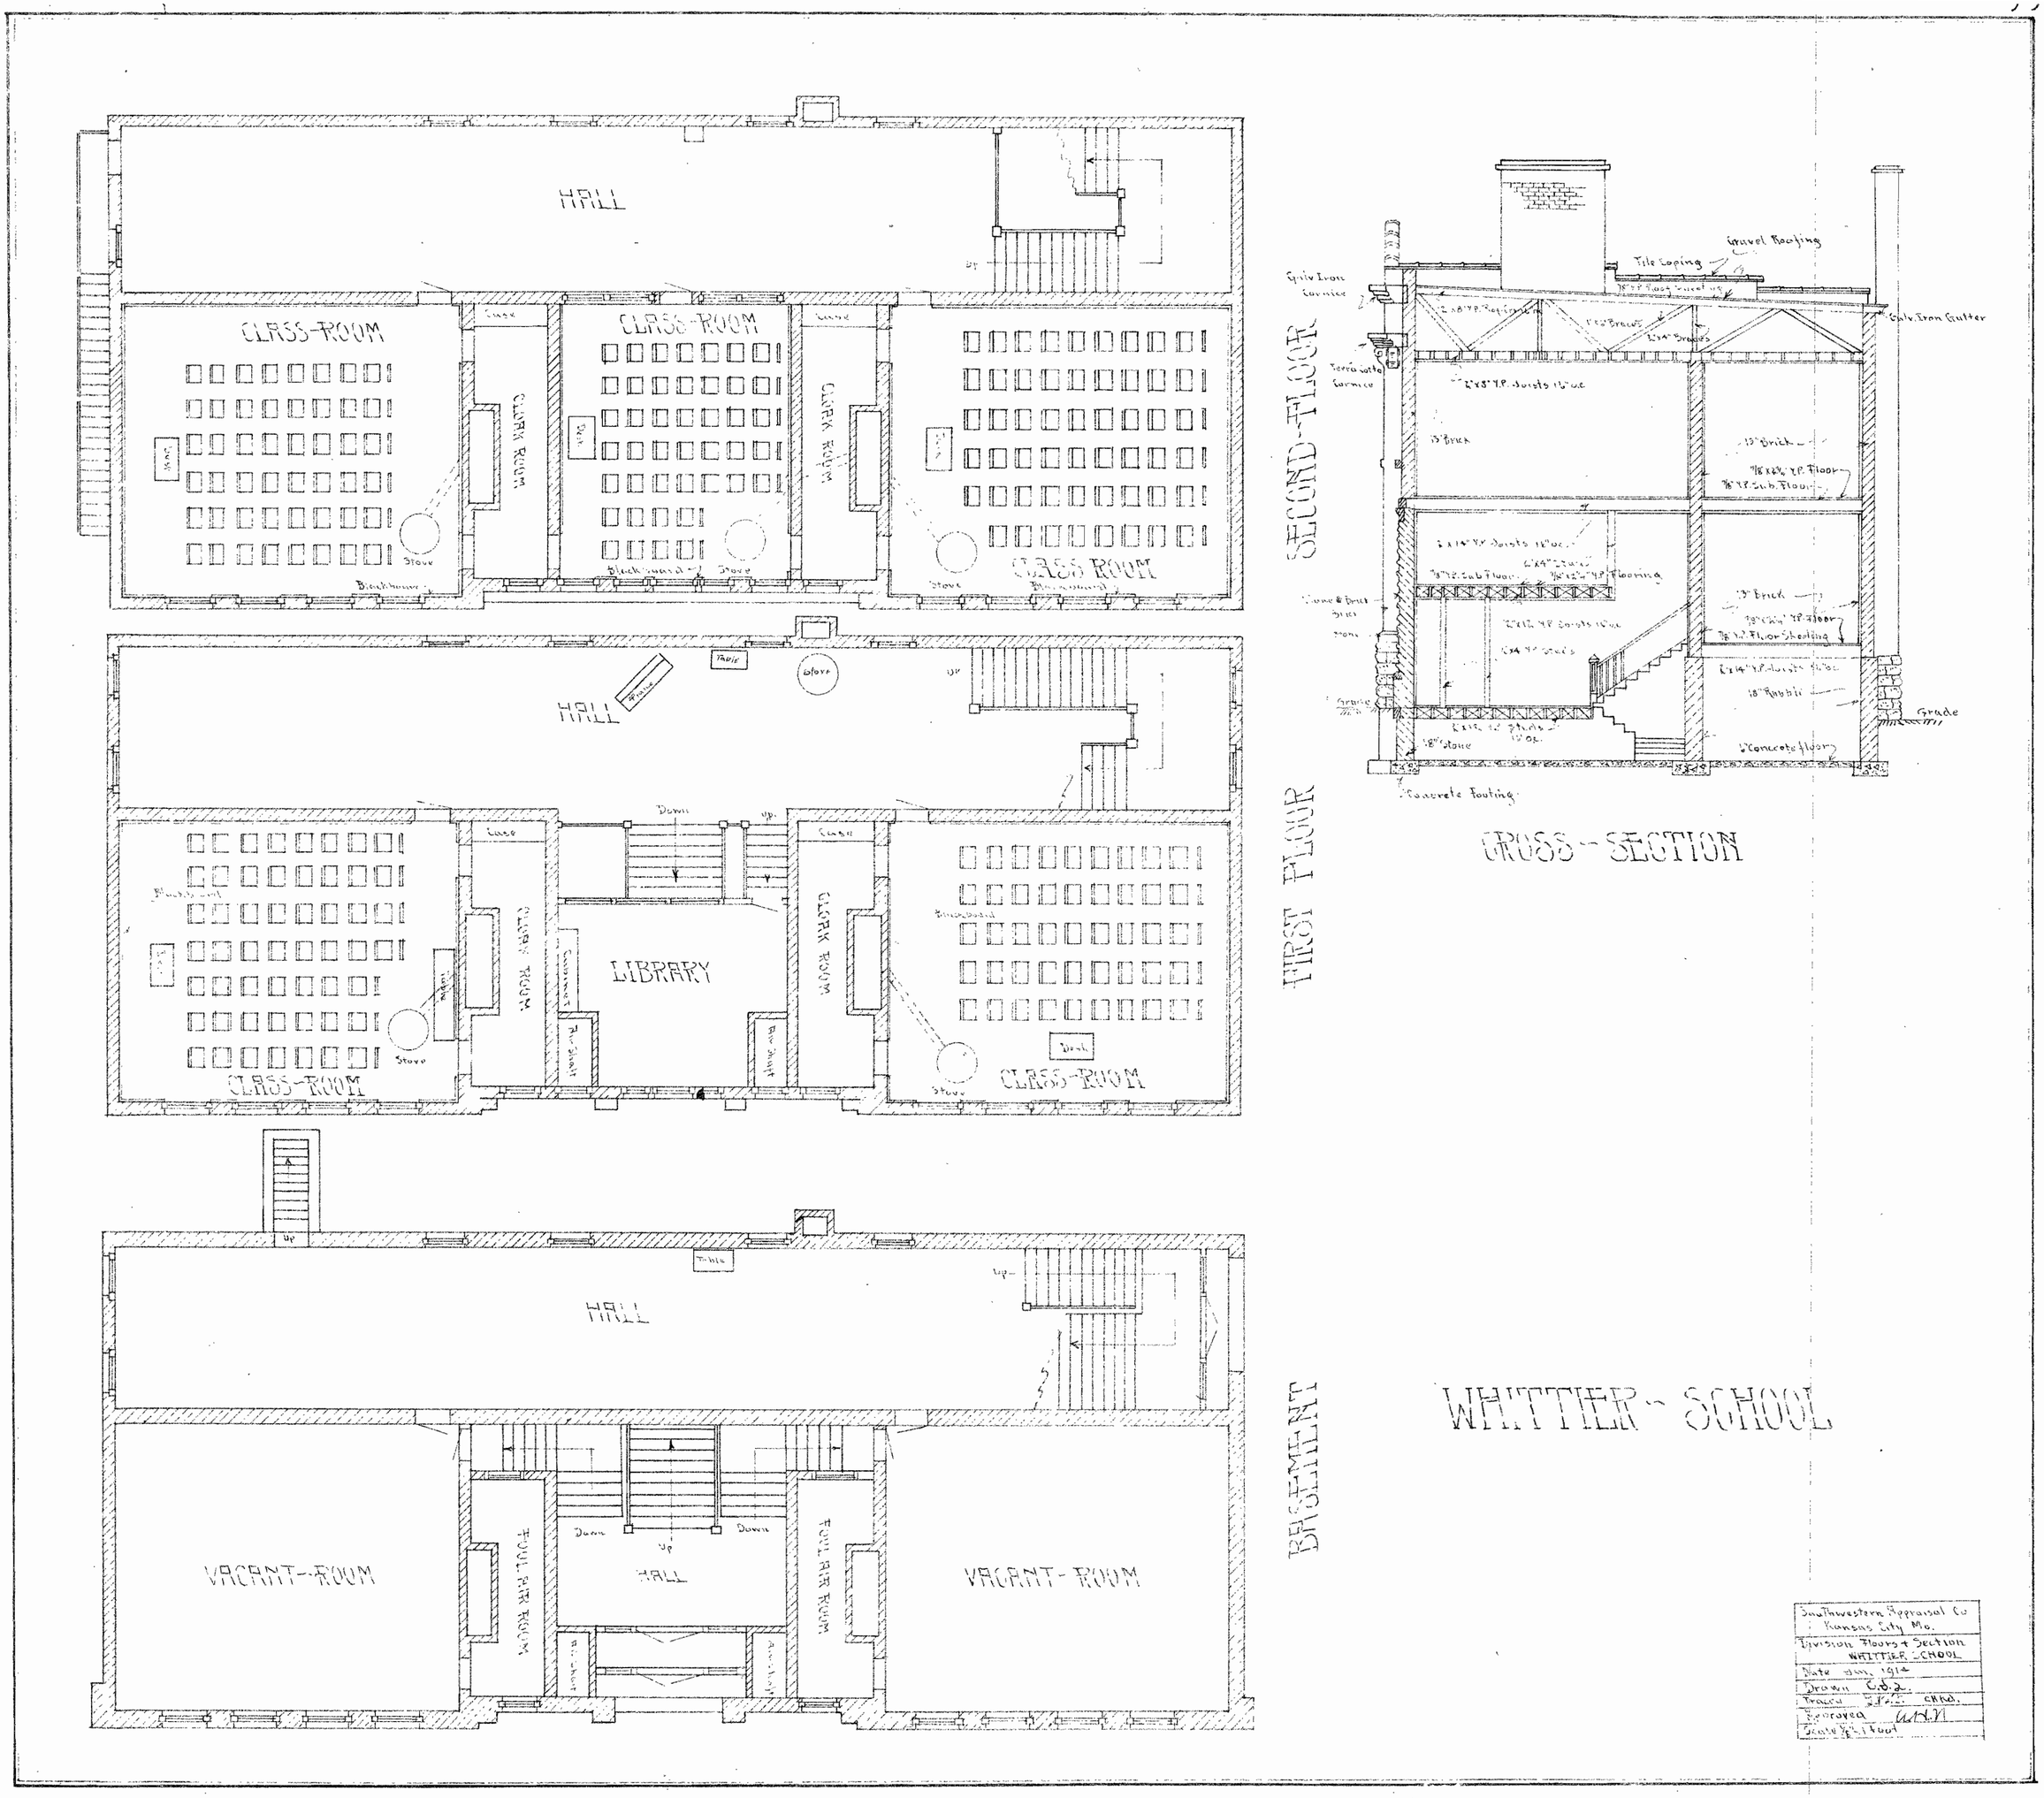
HALL
CLASS-ROOM
CLOAK ROOM
CLASS-ROOM
CLOAK ROOM
CLASS ROOM
Stove
Blackboard
Case
Table
Stove
HALL
Down
Up
Case
Case
CLOAK ROOM
LIBRARY
CLOAK ROOM
CLASS-ROOM
CLASS-ROOM
Stove
Desk
HALL
Up
Table
Up
VACANT-ROOM
FOUL AIR ROOM
Down
Up
Down
HALL
FOUL AIR ROOM
VACANT-ROOM
SECOND-FLOOR
FIRST FLOOR
BASEMENT
Gravel Roofing
Tile Coping
Galv. Iron Cornice
Galv. Iron Gutter
Terra Cotta Cornice
13" Brick
13" Brick
13" Brick
Grade
Concrete Footing
CROSS-SECTION
WHITTIER-SCHOOL
Southwestern Appraisal Co
Kansas City Mo.
Division Floors + Section
WHITTIER SCHOOL
Date Jan. 1914
Drawn C.D.Z.
Traced
Approved
Scale 1/8" = 1 foot