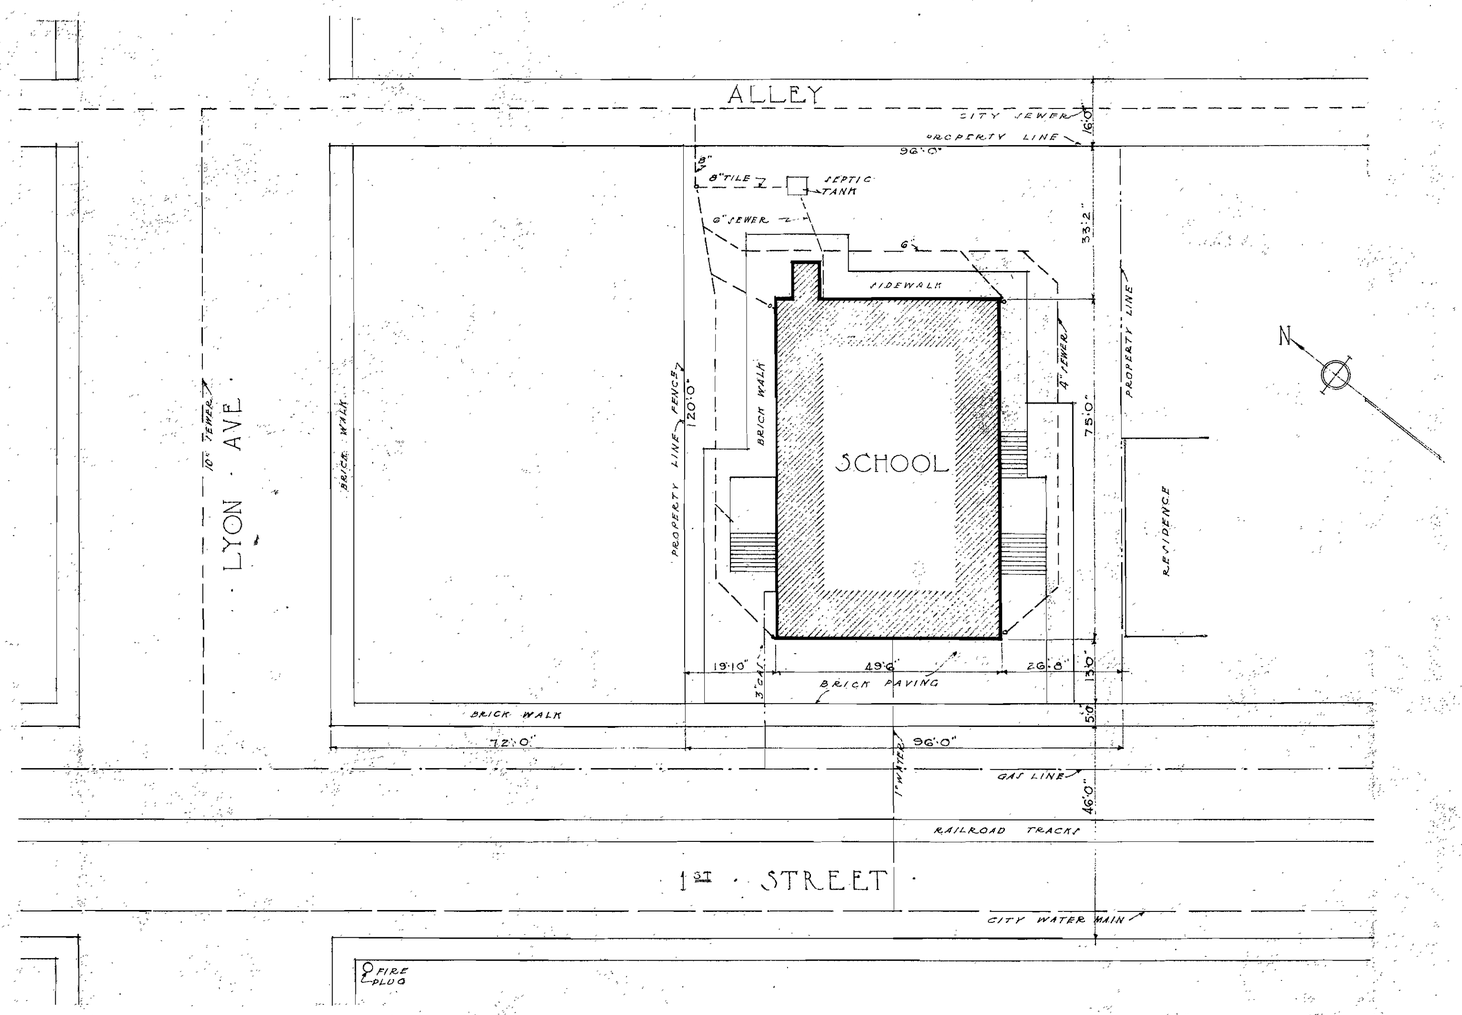

PLOT PLAN

SCALE 0 5 10 15 20 30

COOPER SCHOOL

TOPPING VALUATION COMPANY OF KANSAS CITY, MISSOURI	
DATE DEC. 1920	DRAWN CHALE
TRACED CARROLL	CHECKED A.R.S.
APPROVED W. S. P.	