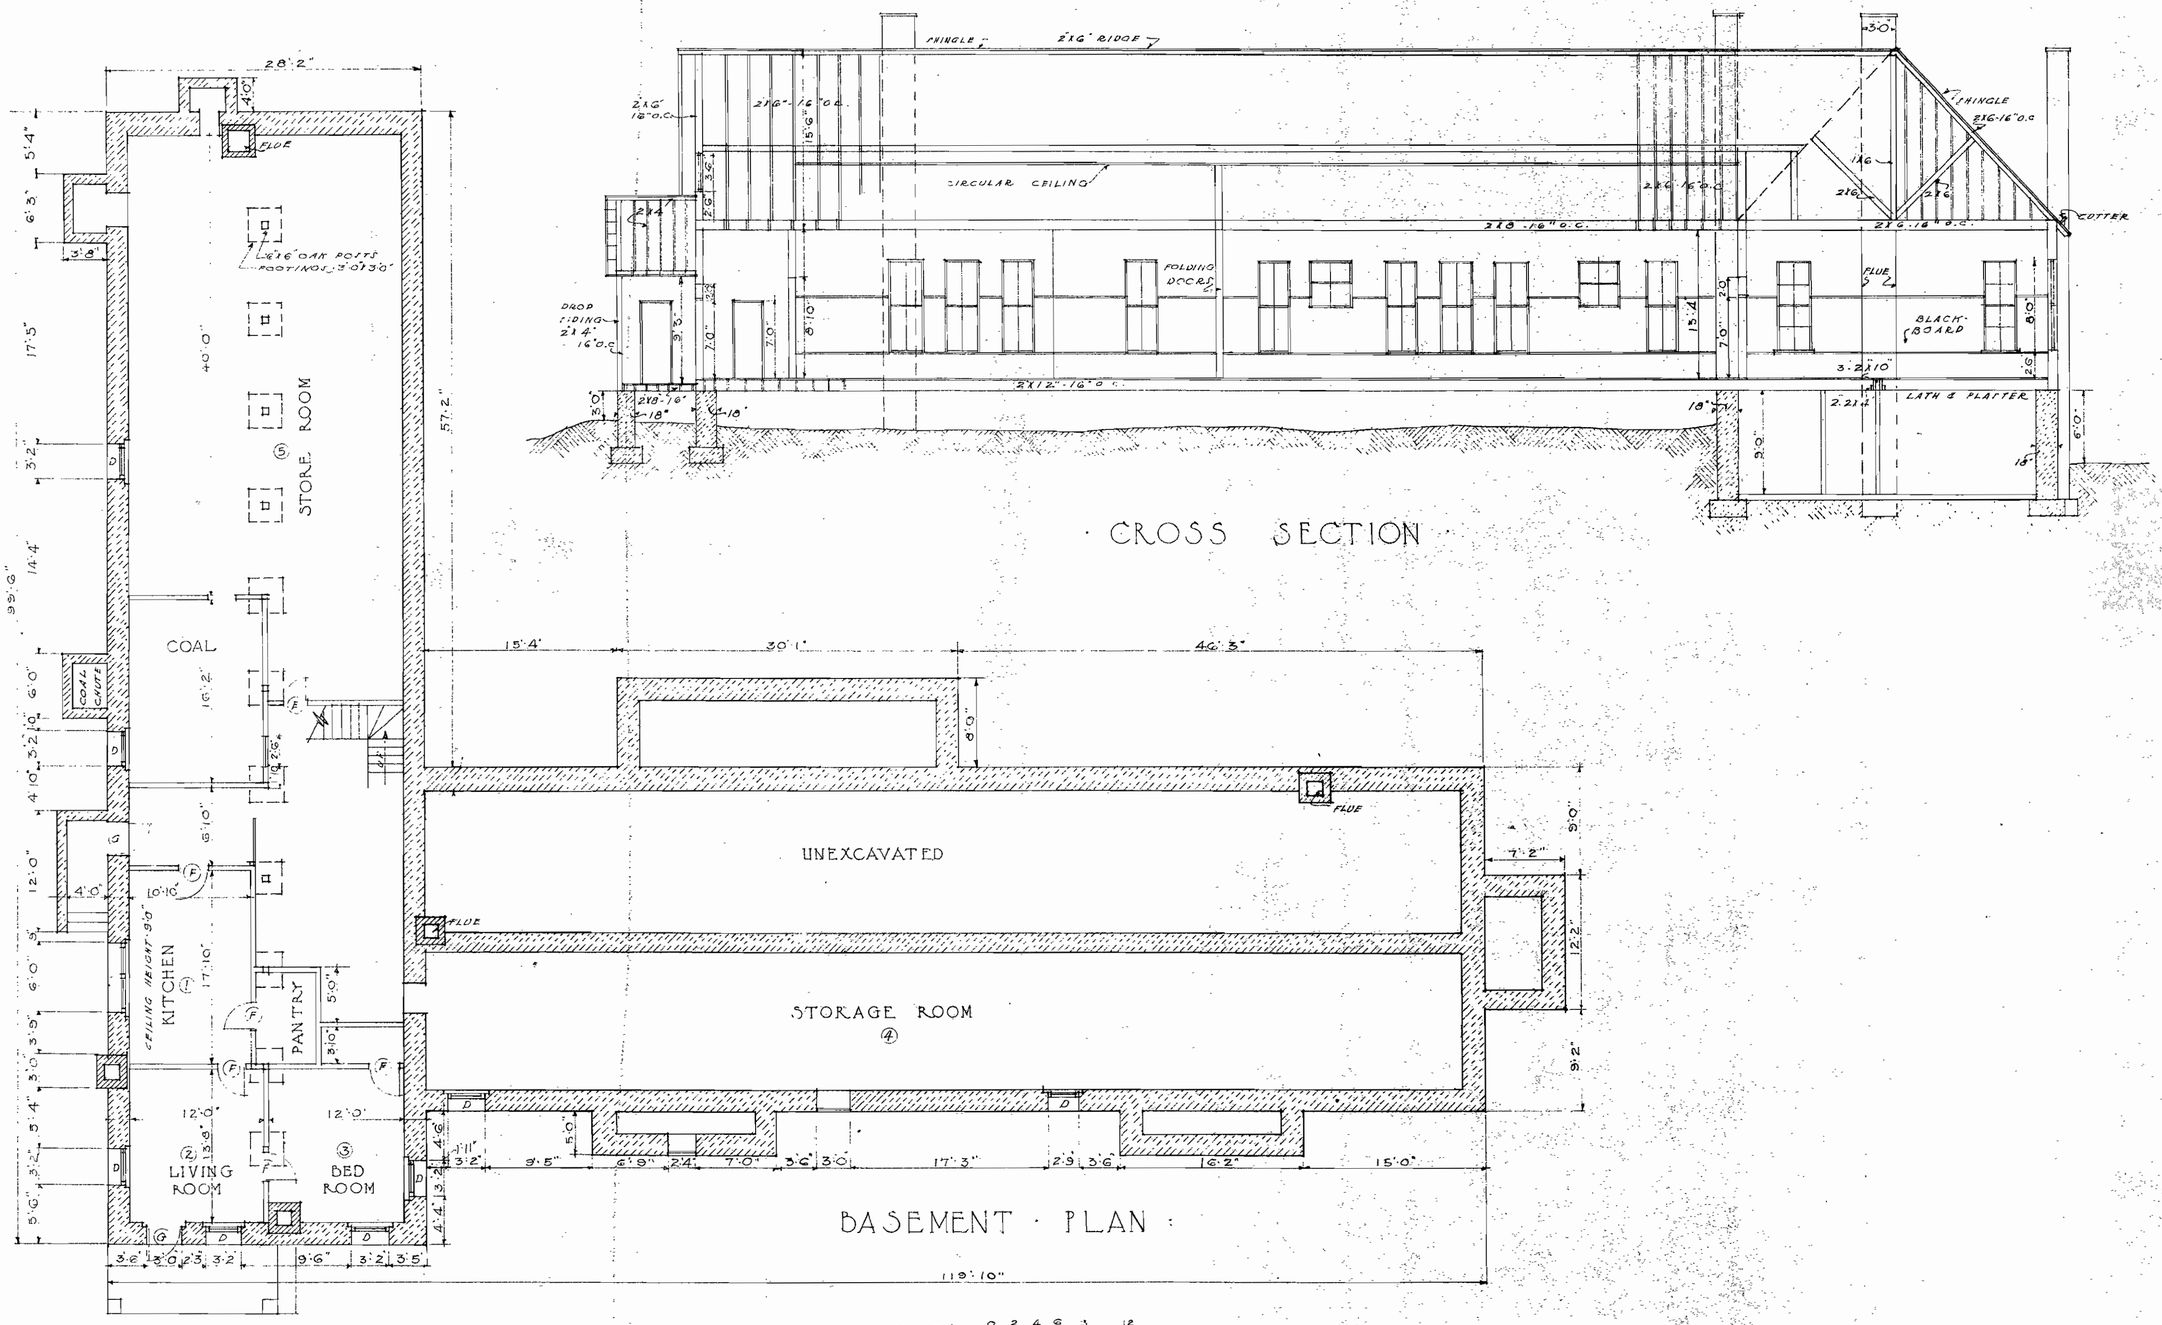

CROSS SECTION

BASEMENT · PLAN

SCALE 0 2 4 6 8 12

OAKLAND · SCHOOL

TOPPING VALUATION COMPANY of KANSAS CITY, MISSOURI	
DATE DEC 1920	DRAWN CHASE
TRACED CARROLL	CHECKED F.R.S.
APPROVED F.G.C.	