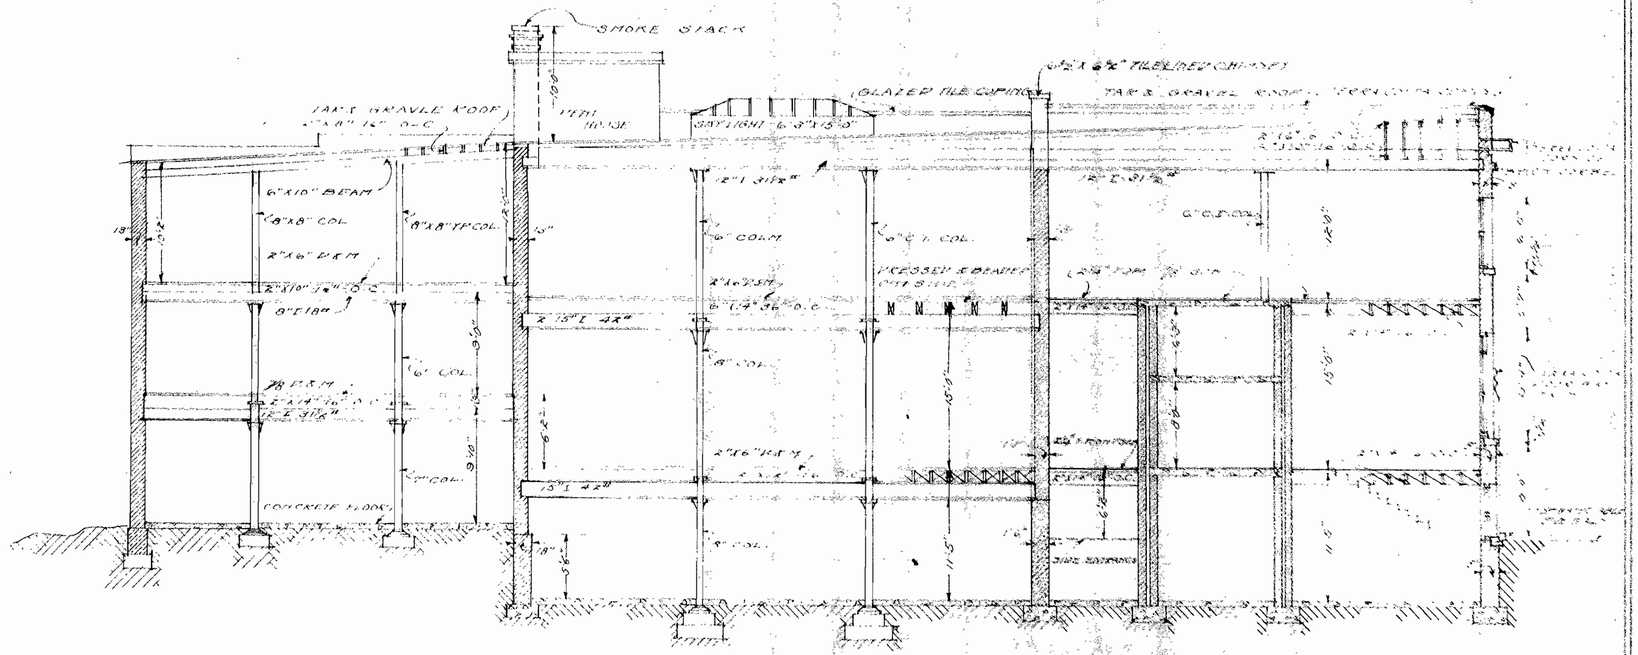

CROSS SECTION

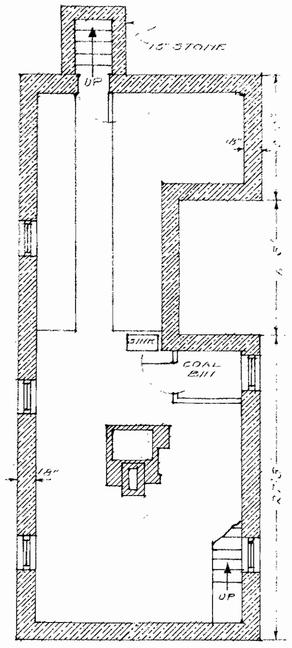

BASEMENT

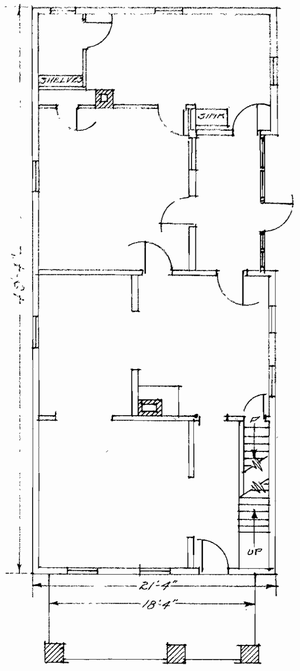

FIRST FLOOR

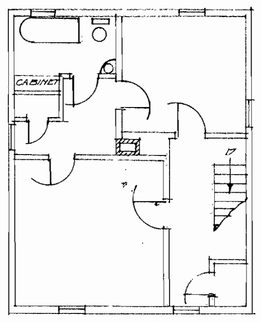

SECOND FLOOR

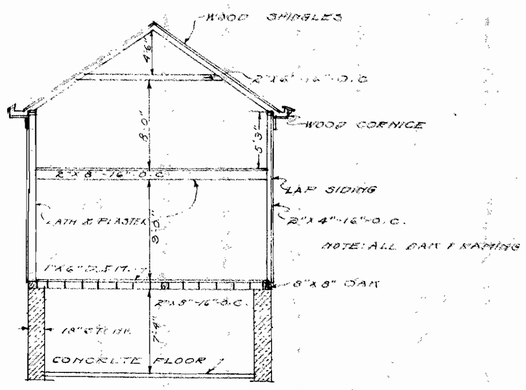

CROSS SECTION

SCALE ~ 0 2 4 6 8 12

BOARD OF EDUCATION STORE ROOM AND SHOP AND SHOP RESIDENCE

TOPPING VALUATION COMPANY KANSAS CITY MISSOURI	
DATE	DRAWN
TRACED	CHECKED
APPROVED	